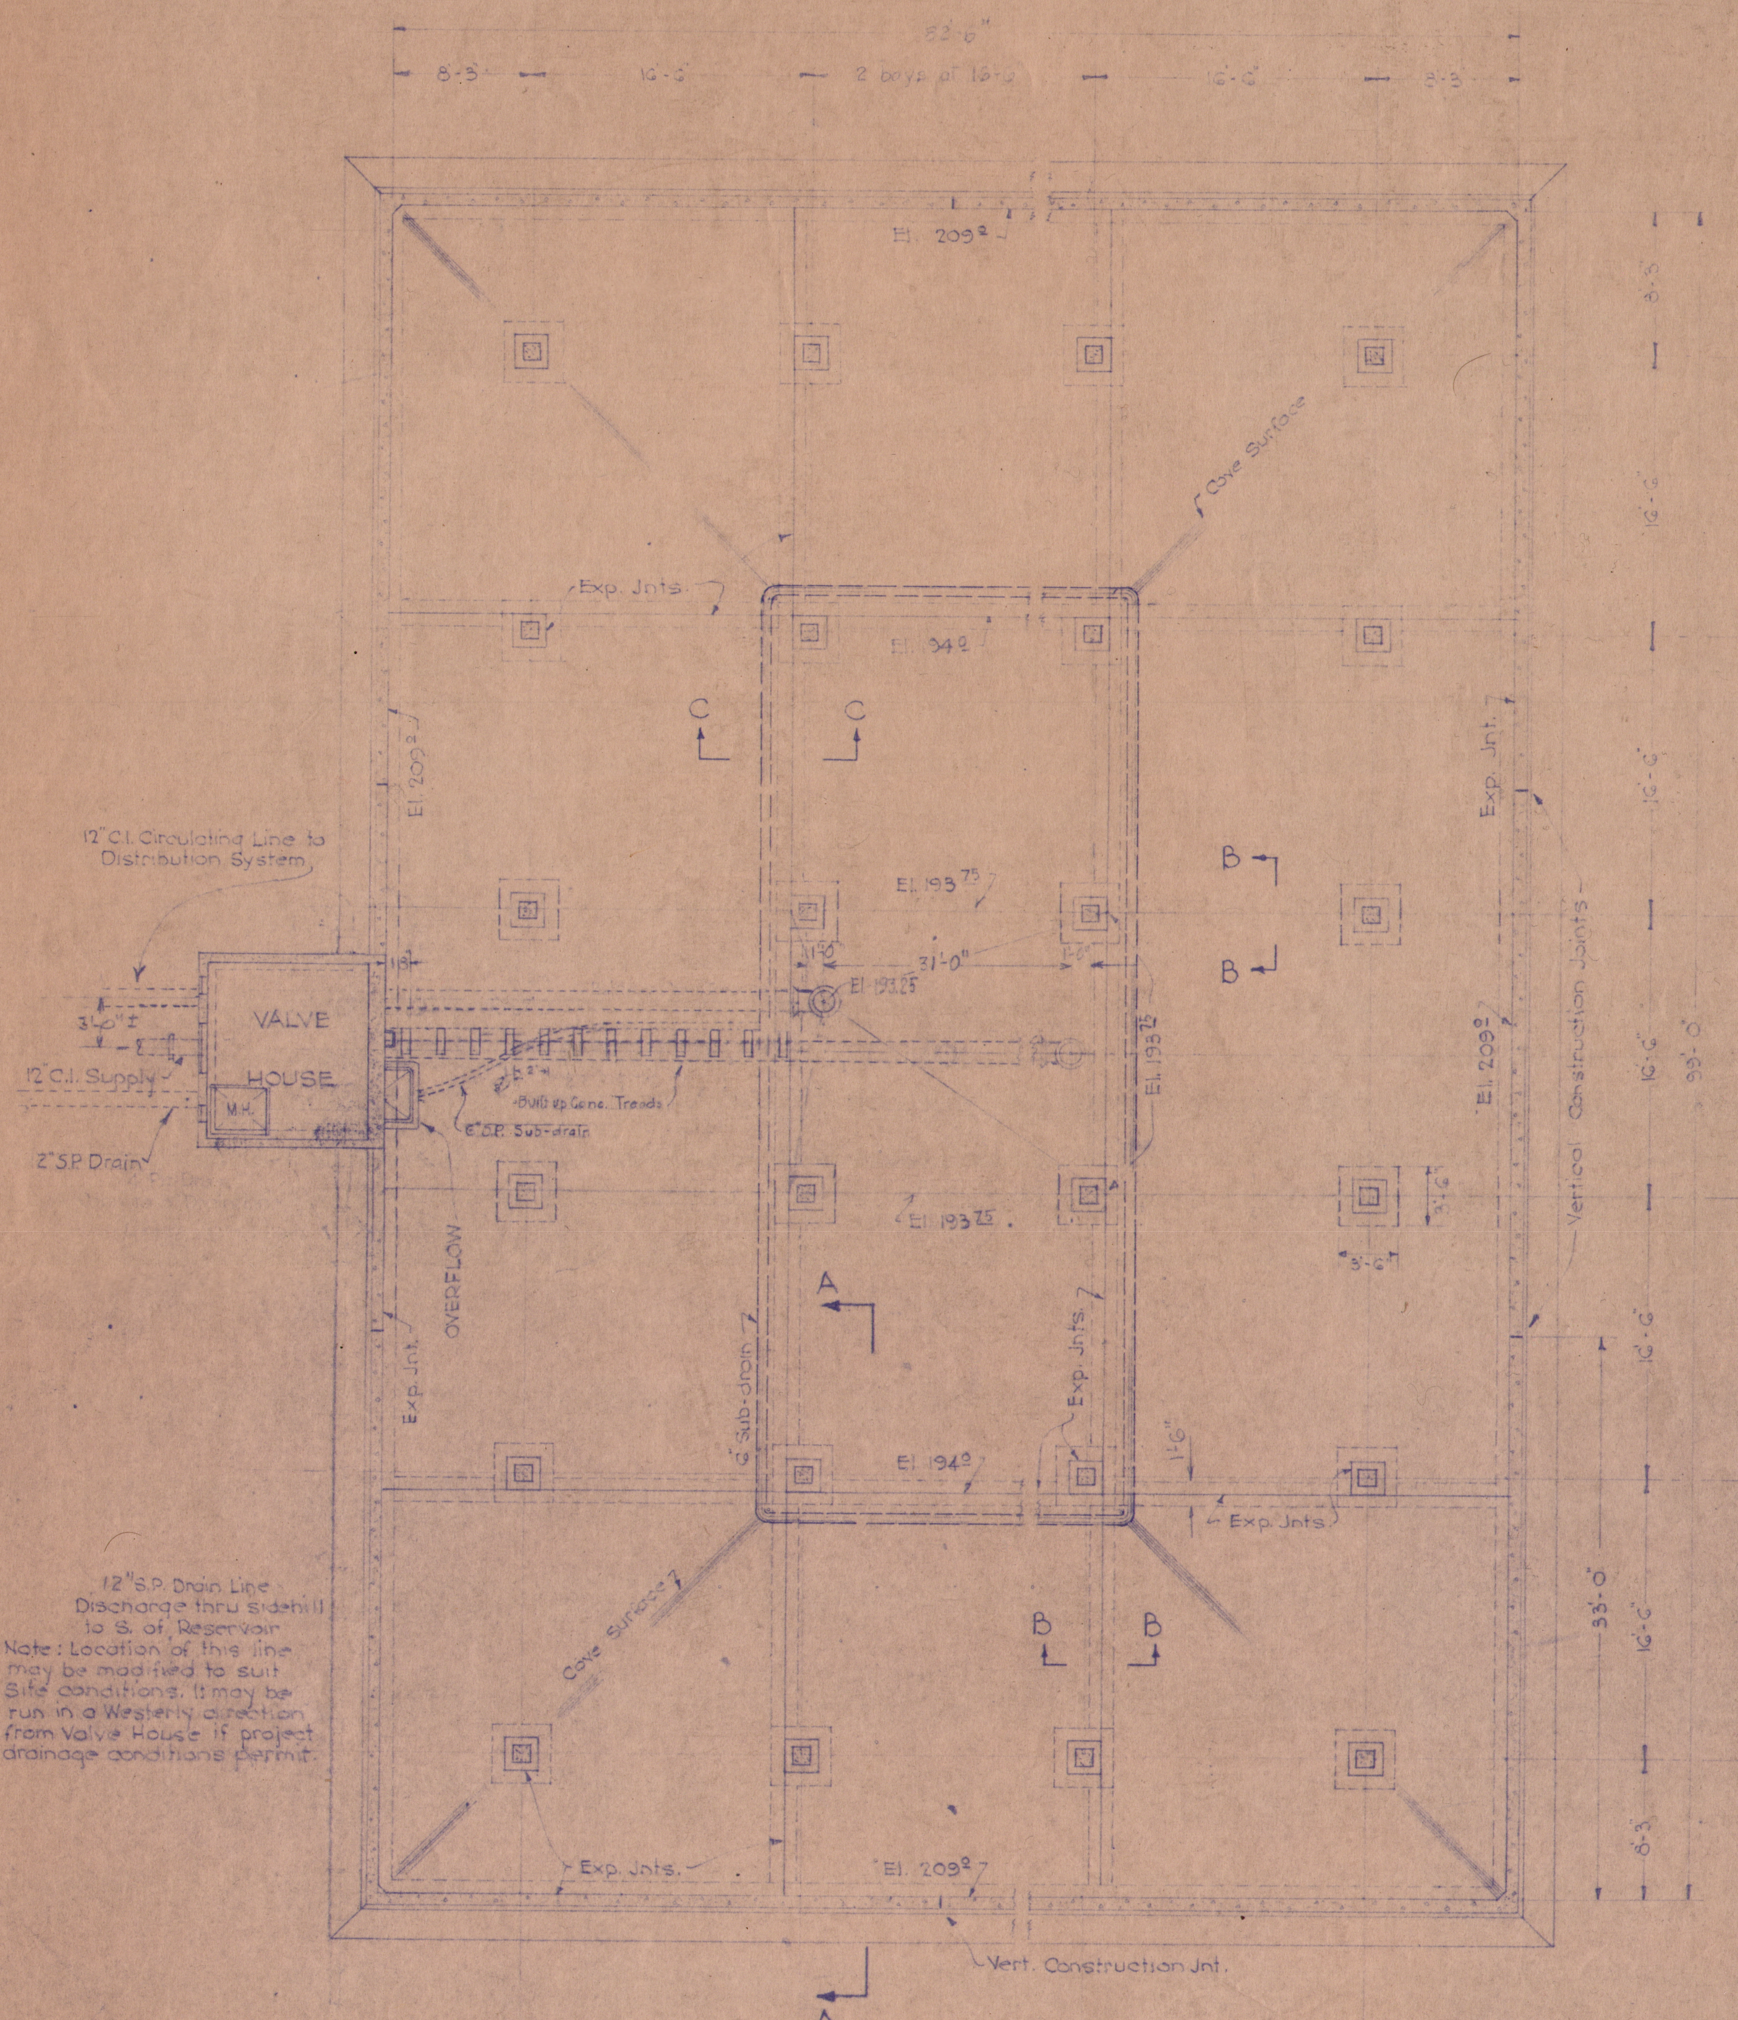

PLAN
Scale: 1/8" = 1'-0"

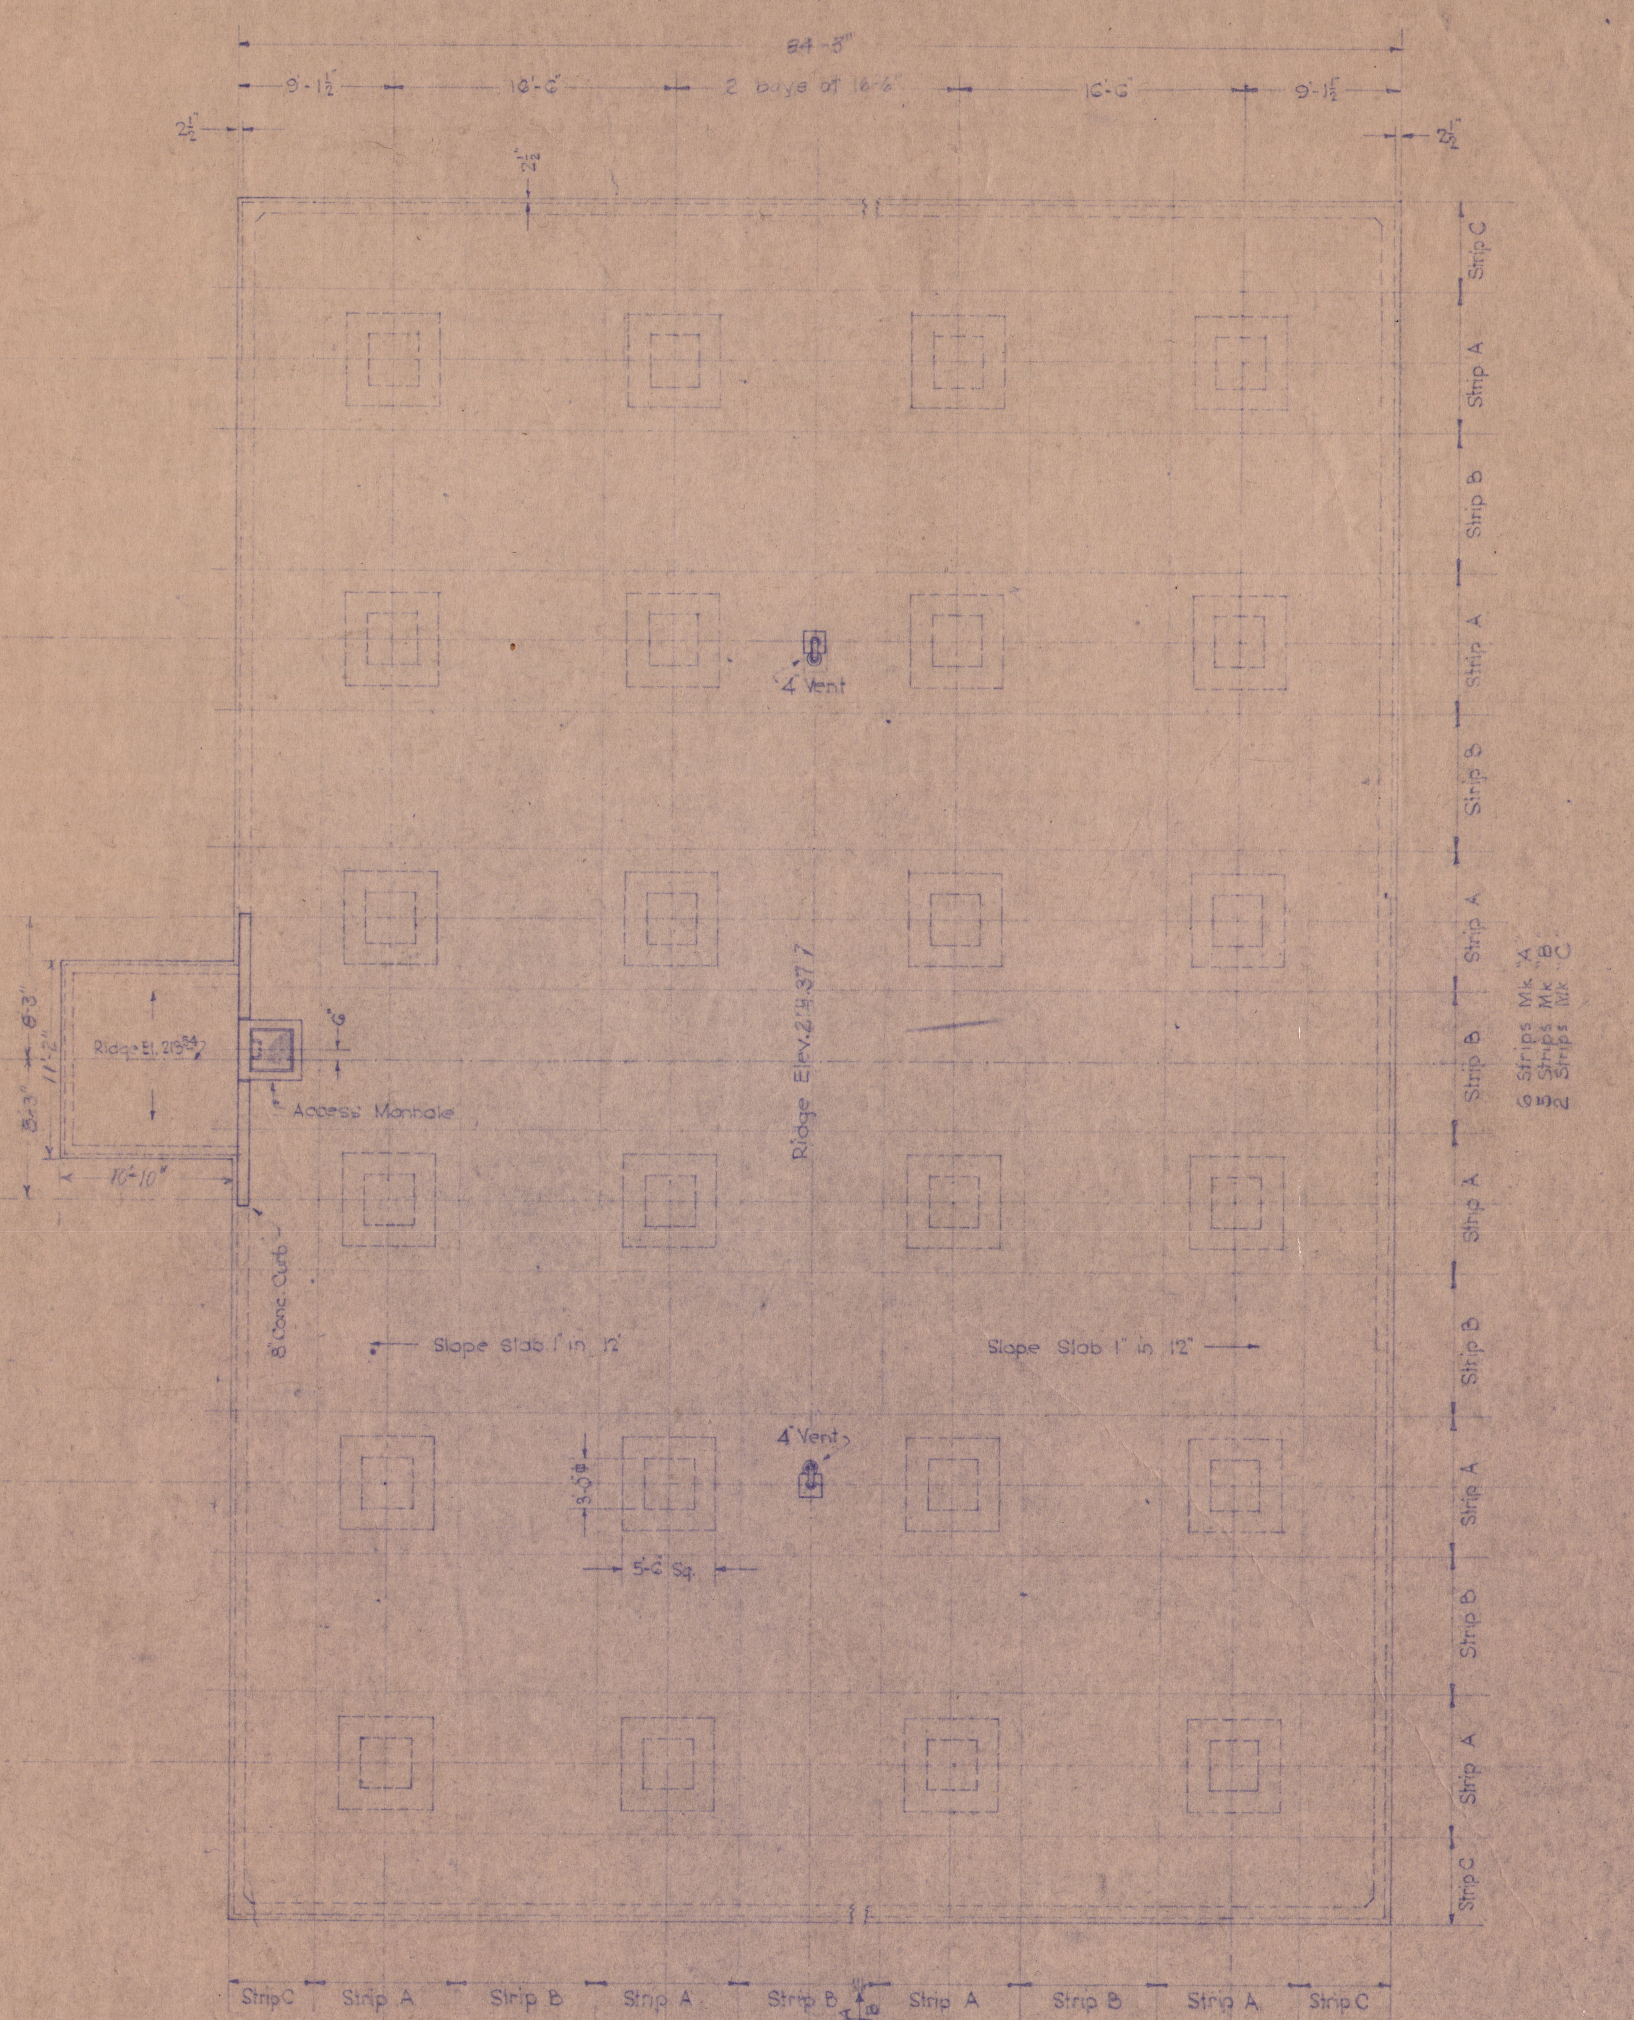

ROOF PLAN
Scale: 1/8" = 1'-0"
5 Strips Mk "A"
4 Strips Mk "B"
2 Strips Mk "C"

750,000 gal

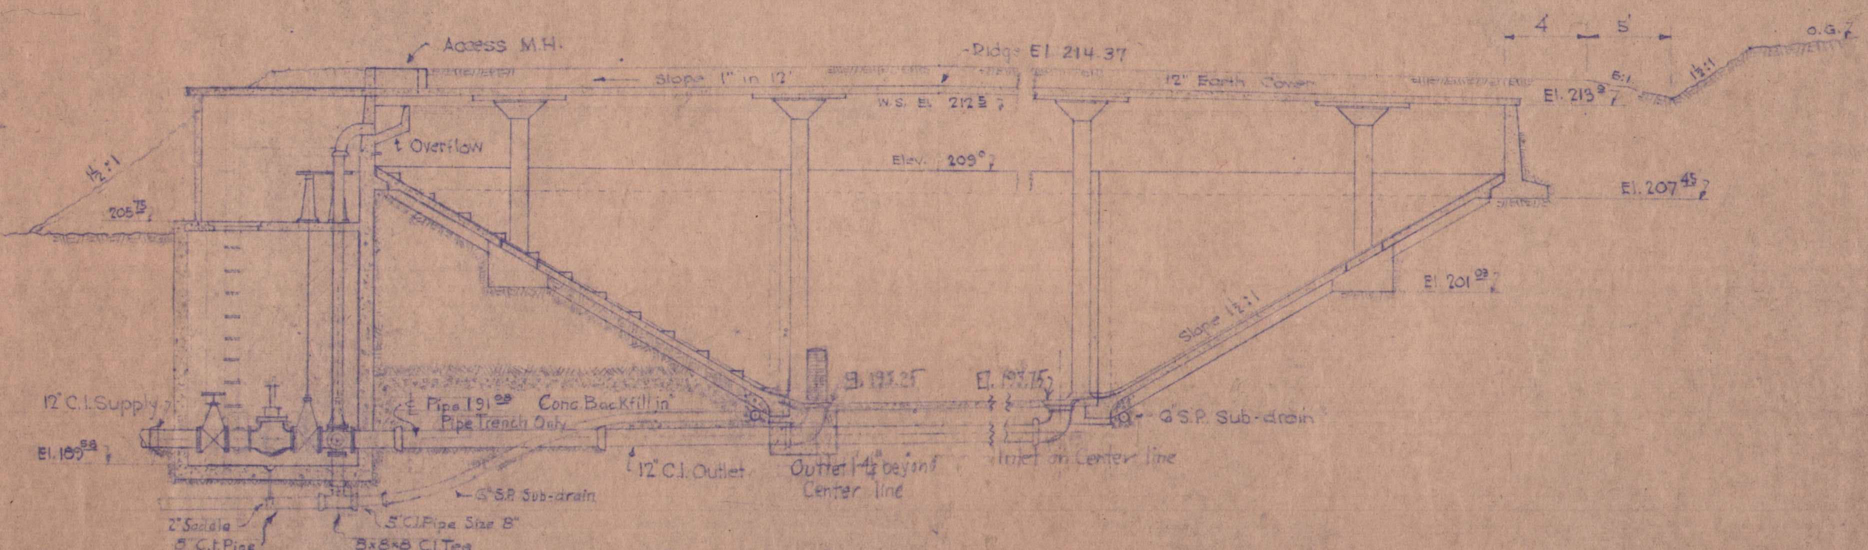

CROSS SECTION
Scale: 1/8" = 1'-0"

LOCATION PLAN
Scale: 1" = 200'

OFFICER-IN-CHARGE
TILLAMOOK AIR STATION
TILLAMOOK, OREGON

REVISION	BY	DATE	BRIEF	APP'D
5				
4				
3				
2				
1				

ENGINEERS CONTRACT NO. y 5614
CONSTRUCTION CONTRACT NO. y 5424

DRAWN S.A.R.
TRACED
CHECKED EGR
O. K. EGR

APPROVED John W. Cunningham
DATE Nov. 2. 1942

FILE NO. 280
243-A-12

SHEET ____ OF ____

JOHN W. CUNNINGHAM & ASSOCIATES
ENGINEER ARCHITECT

U.S. NAVAL AIR STATION (L.T.A.)

TILLAMOOK, OREGON

STORAGE RESERVOIR
PLAN & SECTION

SCALE 1/8" = 1'-0"

APPROVED Nov. 6 194 Y. & D. DRAWING NO.

OFFICER IN CHARGE